

MONUMENT RECORD
State of Indiana - County of Monroe

Section: 24


Township: 10 North

Range: 2 West

Corner ID: Be Bl W-13

Monument Description & Remarks: Found 5/8" capped rebar at North 1/4 corner of section; set by Mike Mundy, R.L.S. No. 880014 (see reference below); 4' (+/-) north of Bottom Road pavement.

References on file in the County Surveyor's Office: Survey by Mike Mundy, dated July 3, 1998, for Dennis E. Fleener.

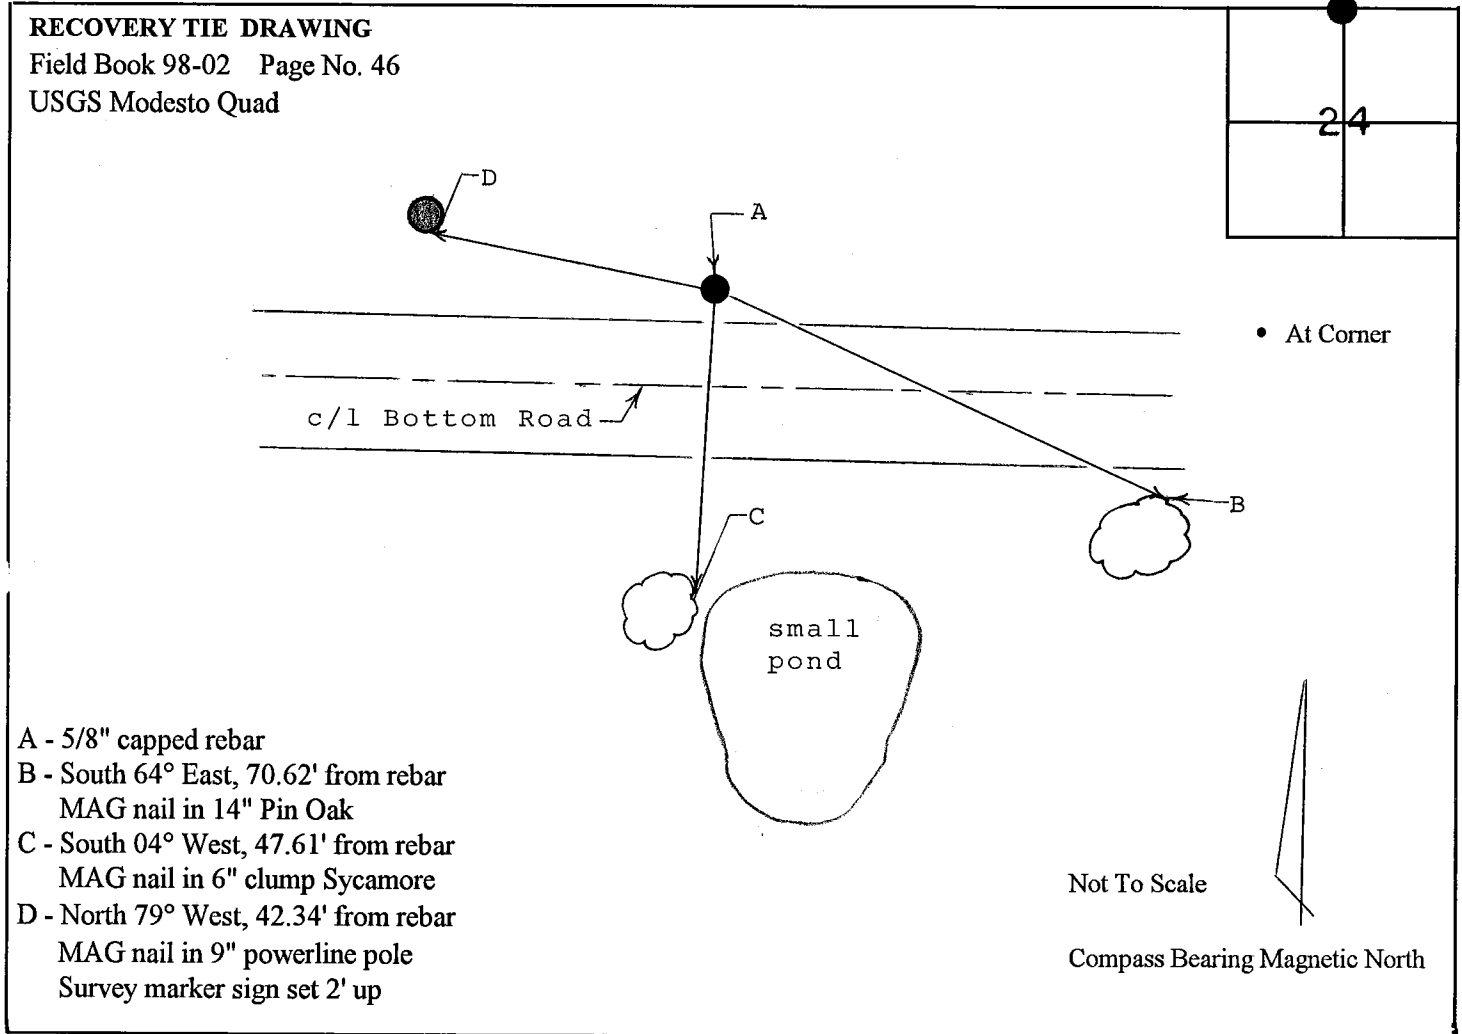

I, Kevin P. Enright, Monroe County Surveyor, hereby certify that this document was prepared under my direction in accordance with the provisions of Section 36-2-12-11 of the Indiana Code; and the above data is given under my hand and seal this 7th day of December 2008.

Administered by Surveyor Review Board

